Suggestions for remodeling Attics, Basements and other rooms with **Douglas Fir Plywood**

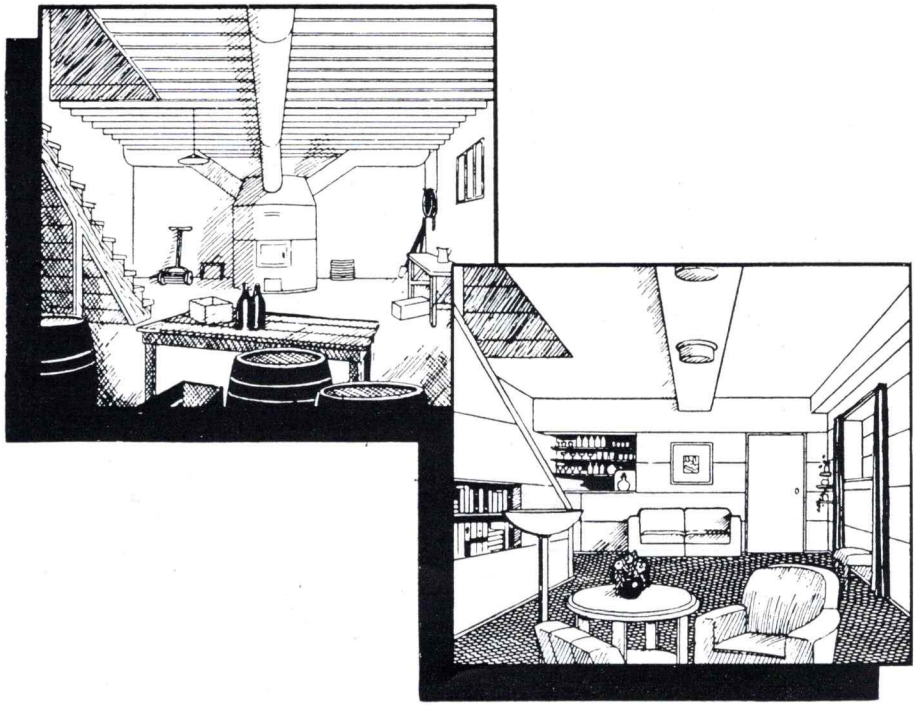

DOUGLAS FIR PLYWOOD ASSOCIATION

TACOMA 2, WASHINGTON

FIELD OFFICES:

848 Daily News Bldg.
Chicago 6, Ill.

1232 Shoreham Bldg.
Washington 5, D. C.

500 5th Ave.
New York 18, N. Y.

SUGGESTED PLYWOOD JOINTS

SCALE 1/2 FULL SIZE

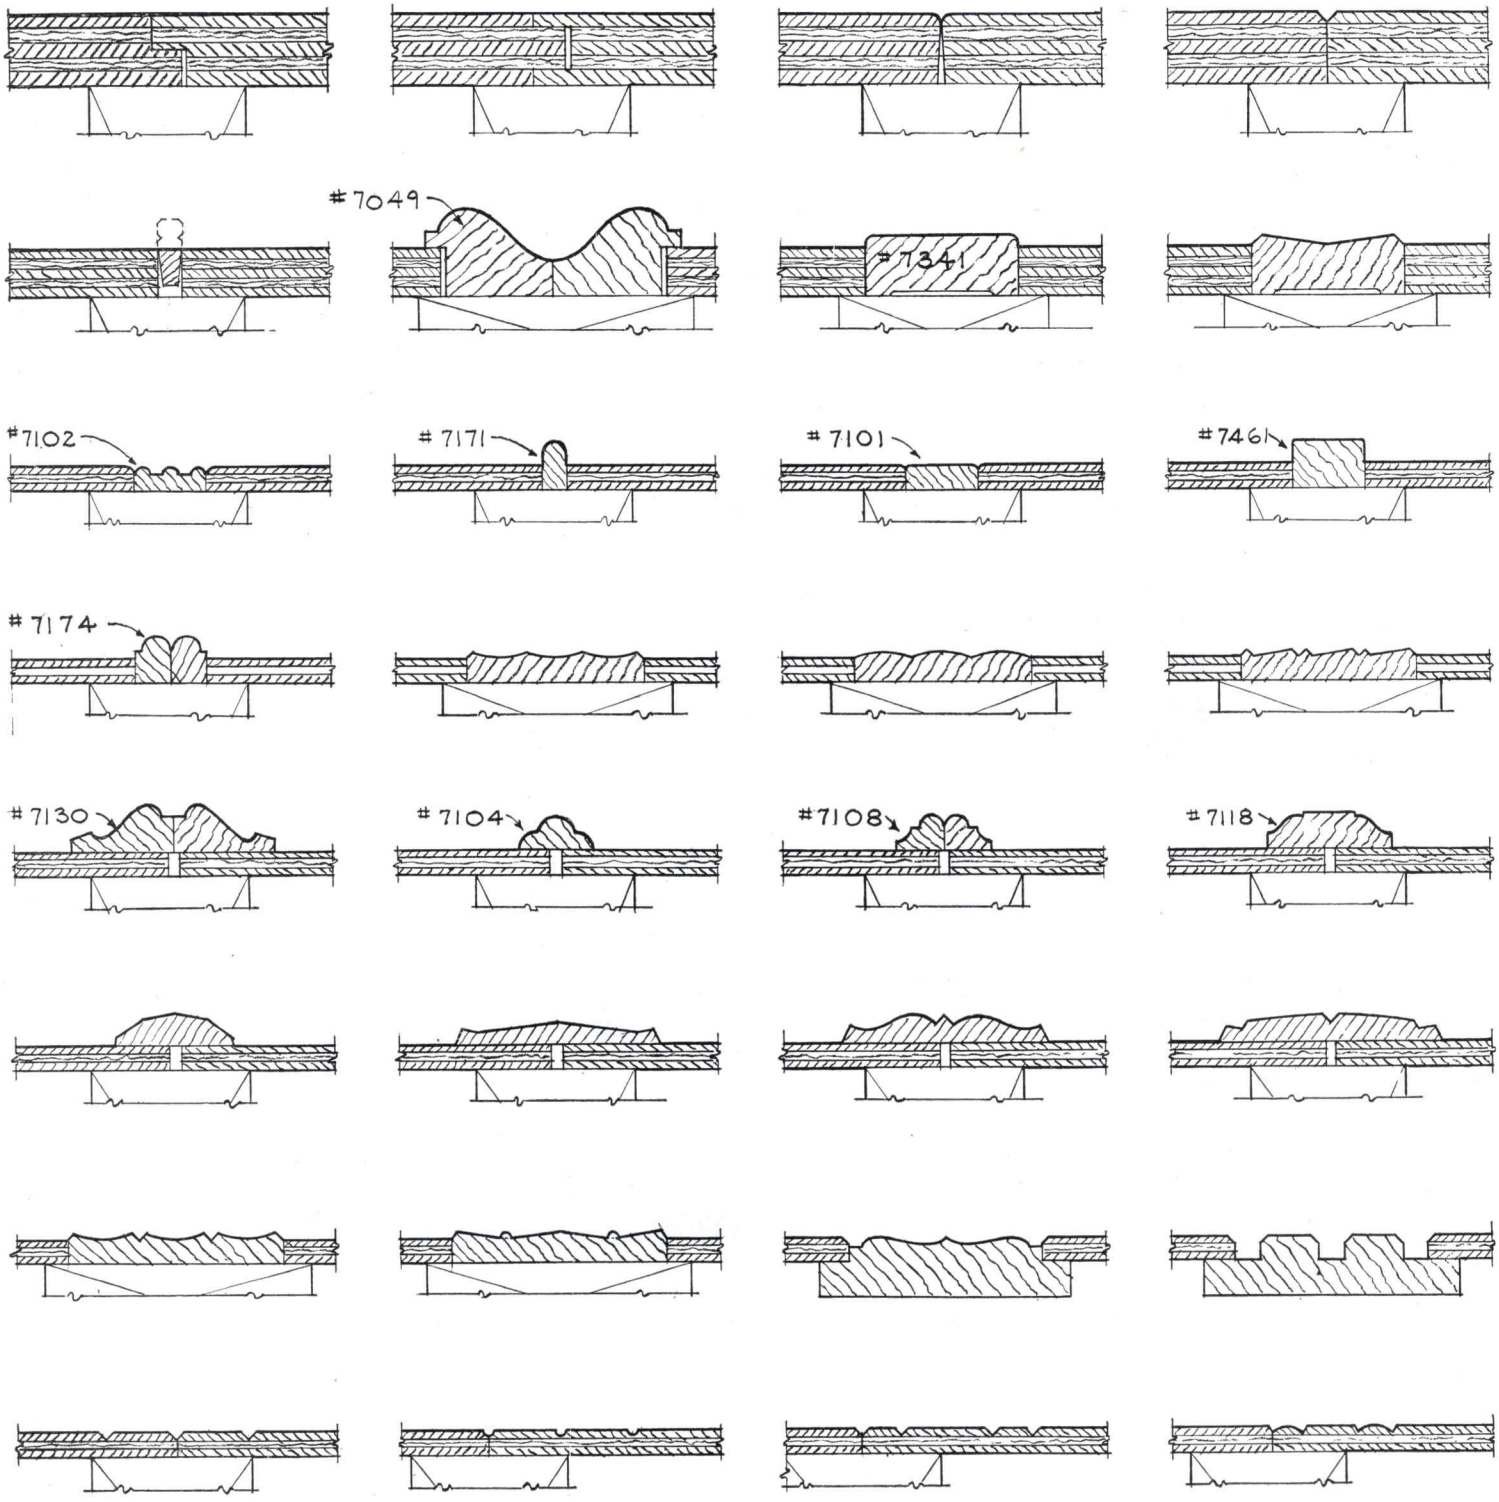

METAL MOULDINGS

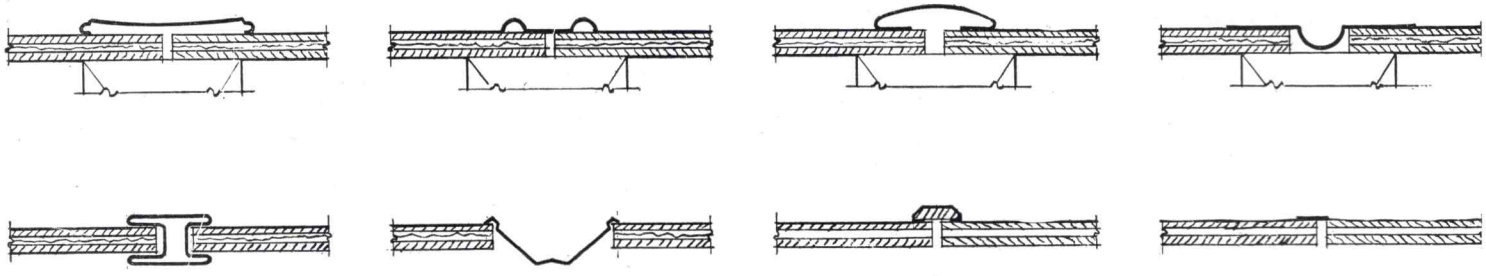

INSTALL PLYWOOD PANELS.... FOR ANY ROOM - - OVER ANY SURFACE!

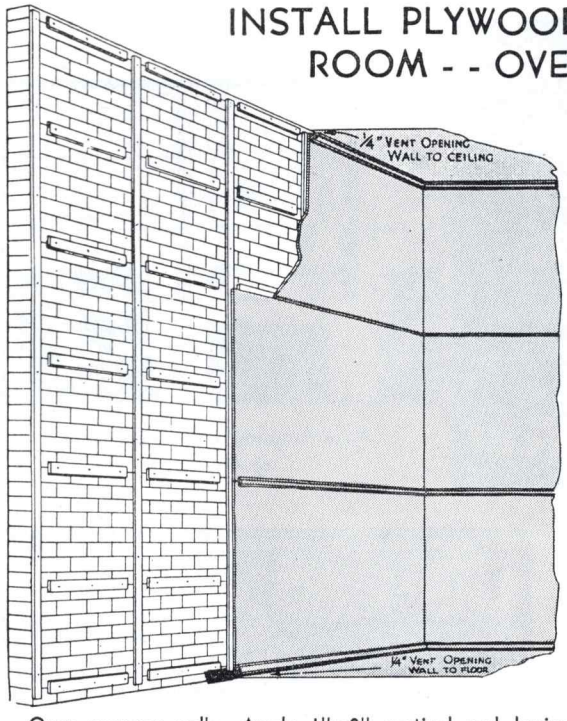

Over masonry walls. Apply 1" x 2" vertical and horizontal strips nailed to wood or cinder nailing blocks set in wall; to wood laths set in mortar joint; to wood or metal plug insets. See note.

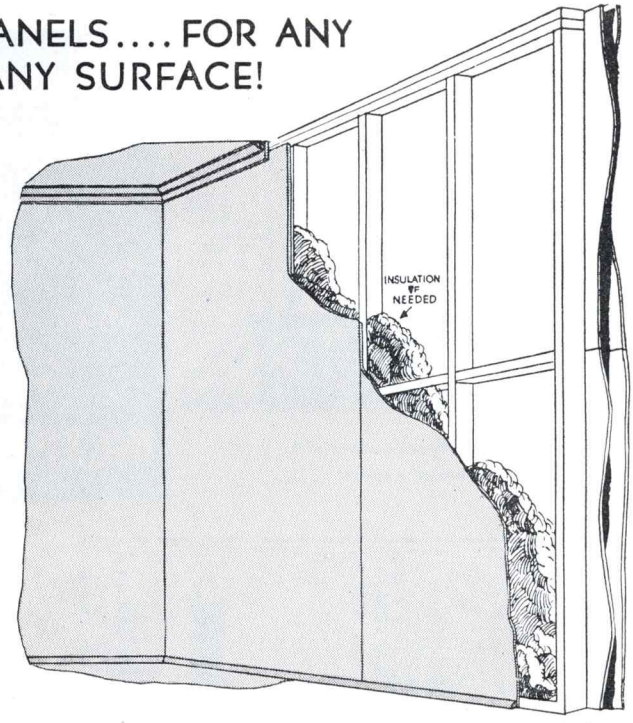

Over wood framework. Use stock size plywood panels (4'x8' is common size) and let panel joints occur over studs (usually 16" on centers). See panel suggestions on back page.

When basement walls are actually damp, paint them with a waterproof paint before installing recreation room. Do not put nailing strips against wet wall; in cases where wall may become damp, the strips should first be treated with a preservative or given a heavy coat of asphalt paint. Any basement wall occasionally may become damp and this dampness must be taken out from behind the paneling by use of a continuous air space with top and bottom openings (see cut). It is preferable to place a screen over the bottom vent. Plywood panels should be back-primed with resin sealer or other good primer where condensation may occur on the masonry.

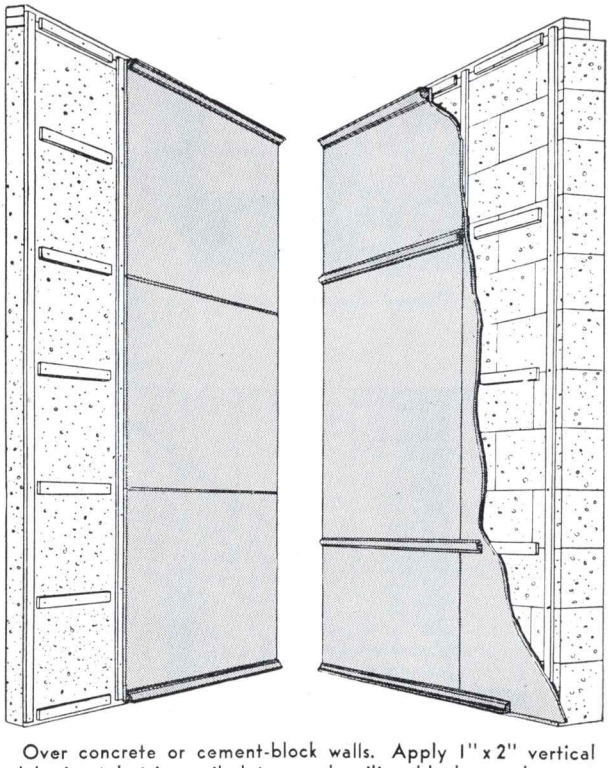

Over concrete or cement-block walls. Apply 1" x 2" vertical and horizontal strips nailed to wood nailing blocks or plugs set in holes driven in cement blocks or concrete. See note.

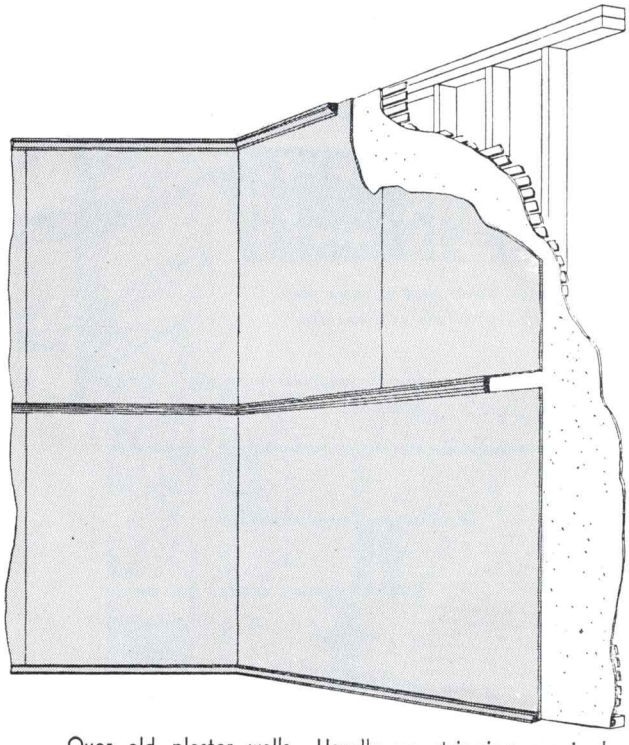

Over old plaster walls. Usually no stripping required as plaster has 2" x 4" studs usually 16" on centers. When old surface is badly broken up, nail furring strips over studs.

Douglas Fir Plywood is Perfect Material for Expression of Modern Interior Themes - - INEXPENSIVELY

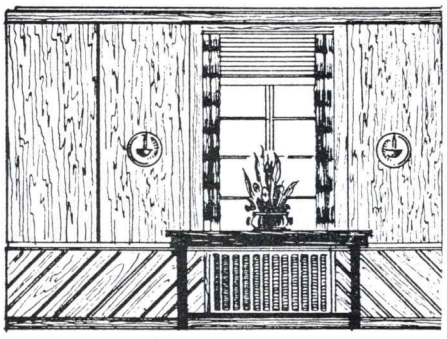

Vertical Plywood sheets with diagonal wainscot

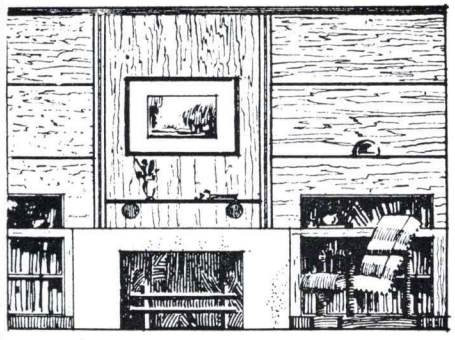

Mixed horizontal and vertical sheets of Plywood

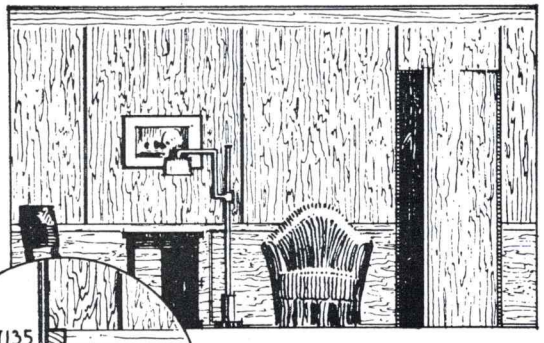

Vertical Plywood panels with horizontal wainscot

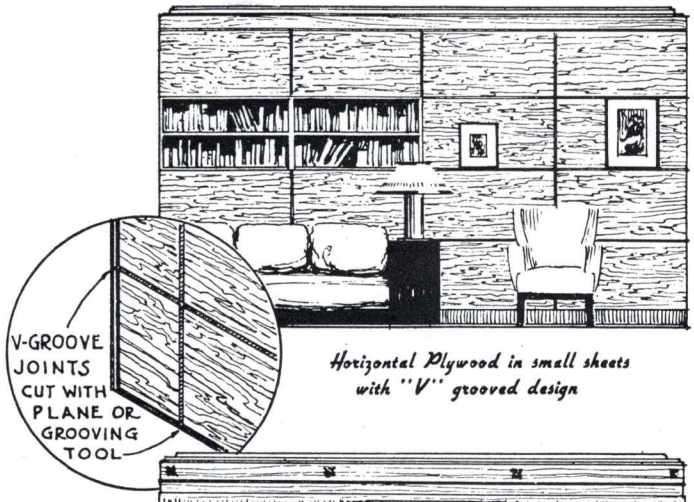

Horizontal Plywood in small sheets with "V" grooved design

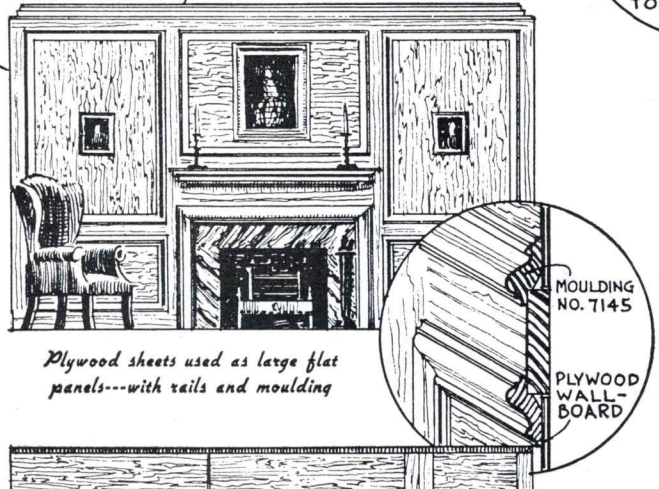

Plywood sheets used as large flat panels---with rails and moulding

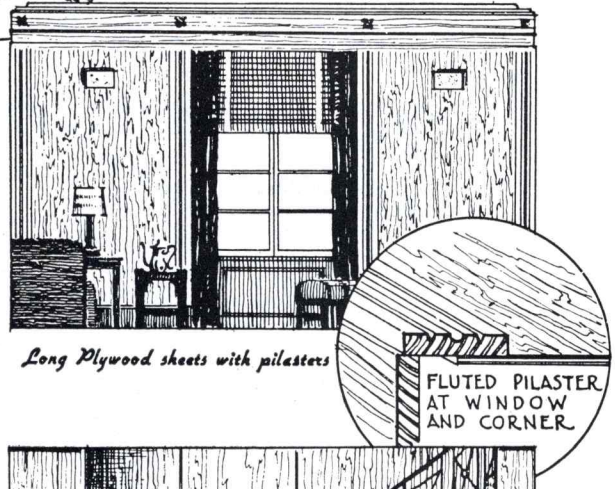

Long Plywood sheets with pilasters

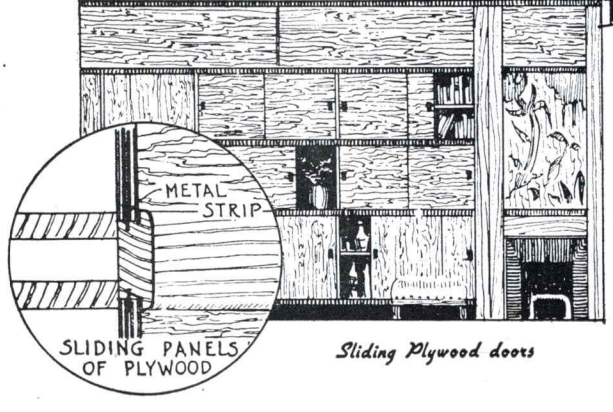

Sliding Plywood doors

Vertical Plywood on curved walls

Newest, smartest finish for plywood walls is light stain. See your lumber dealer or write Douglas Fir Plywood Association, Tacoma, Washington.